REPUBLIC OF THE PHILIPPINES
OFFICE OF THE BUILDING
OFFICAL
MUNICIPALITY OF CABATUAN

BUILDING OFFICIAL

ARCHITECTURAL

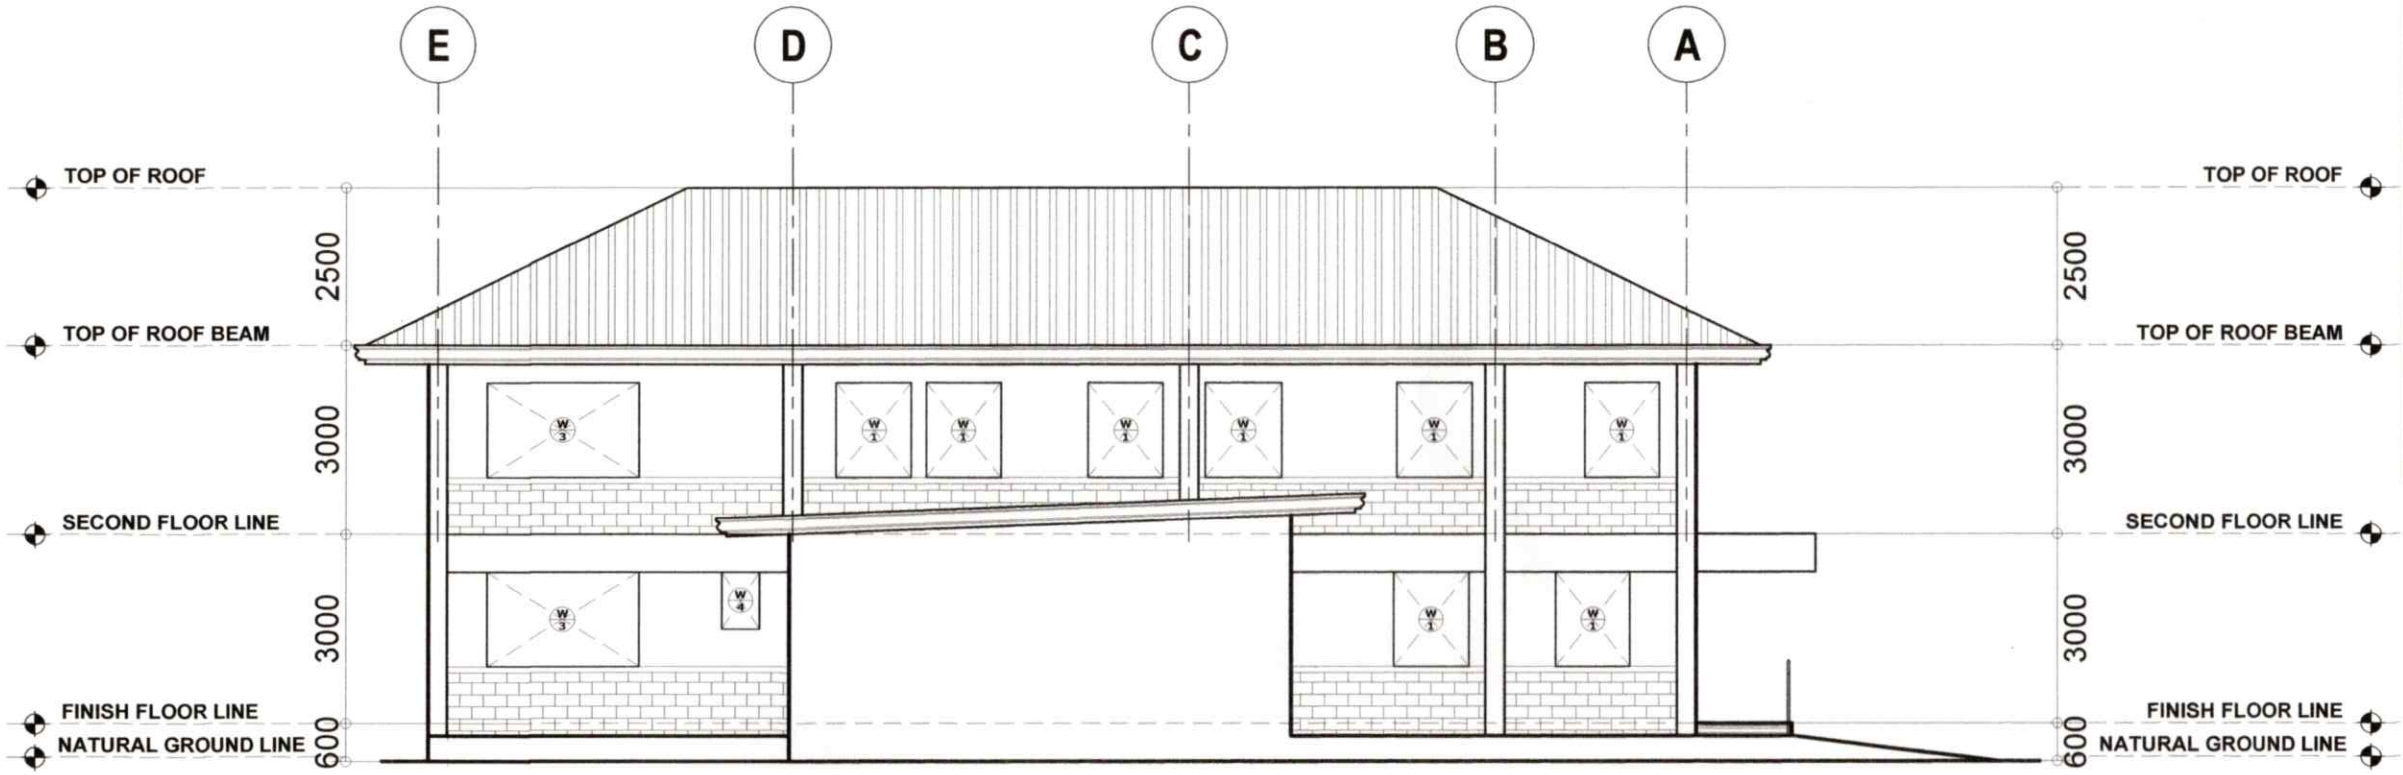

LEFT SIDE ELEVATION

SCALE: 1:120 METER

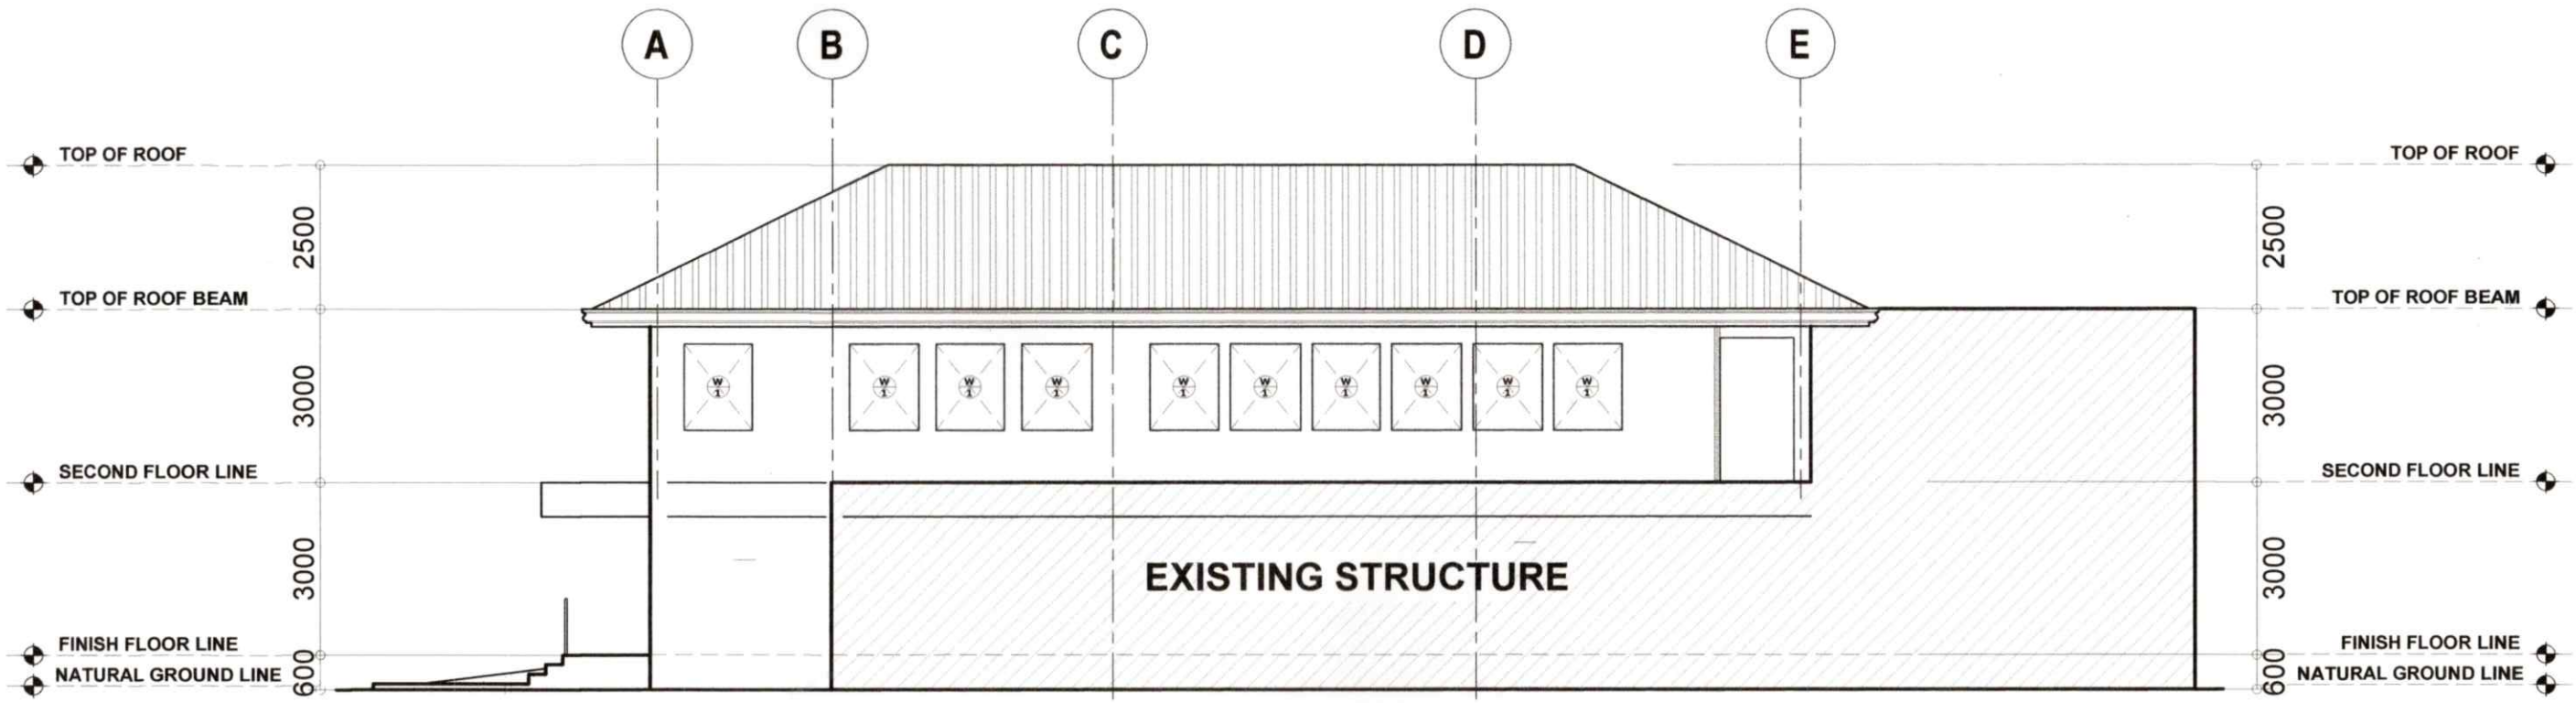

RIGHT SIDE ELEVATION

SCALE: 1:120 METER

PROJECT TITLE:	SEC. 33 R.A. 9266	PREPARED BY:	CHECKED BY:	APPROVED BY:	SHEET CONTENTS	SHEET NO.
EXTENSION OF RURAL HEALTH UNIT	DRAWINGS &SPECIFICATIONS DULY SIGNED & SEALED OR STAMPED , AS AN INSTRUMENTS OF SERVICE, ARE THE PROPERTY & DOCUMENTS OF THE ARCHITECT , WHETHER THE OBJECT FOR WHICH THEY ARE MADE IS EXECUTED OR NOT. IT SHALL BE UNLAWFUL FOR ANY PERSON , WITHOUT THE WRITTEN CONSENT OF THE ARCHITECT OR AUTHOR OF SAID DOCUMENTS TO DUPLICATE OR TO MAKE COPIES OF SAID DOCUMENTS FOR USE IN THE REPETITION OF AND FOR OTHER PROJECTS OF BUILDINGS, WHETHER EXECUTED PARTLY OR IN WHOLE.	JOSE JOEL S. PARIS, JR.	RIC ARMANDO T. VALENZUELA	HON. ELIZALDE C. RUEYO	AS SHOWN	A-3
LOCATION: CABATUAN, ILOILO		BUILDING INSPECTOR	MUNICIPAL ENGINEER	MUNICIPAL MAYOR		CADD by : JOHN ROMEL CORTEZ Checked by : DATE :