REPUBLIC OF THE PHILIPPINES
OFFICE OF THE BUILDING
OFFICAL
MUNICIPALITY OF CABATUAN

BUILDING OFFICIAL

STRUCTURAL

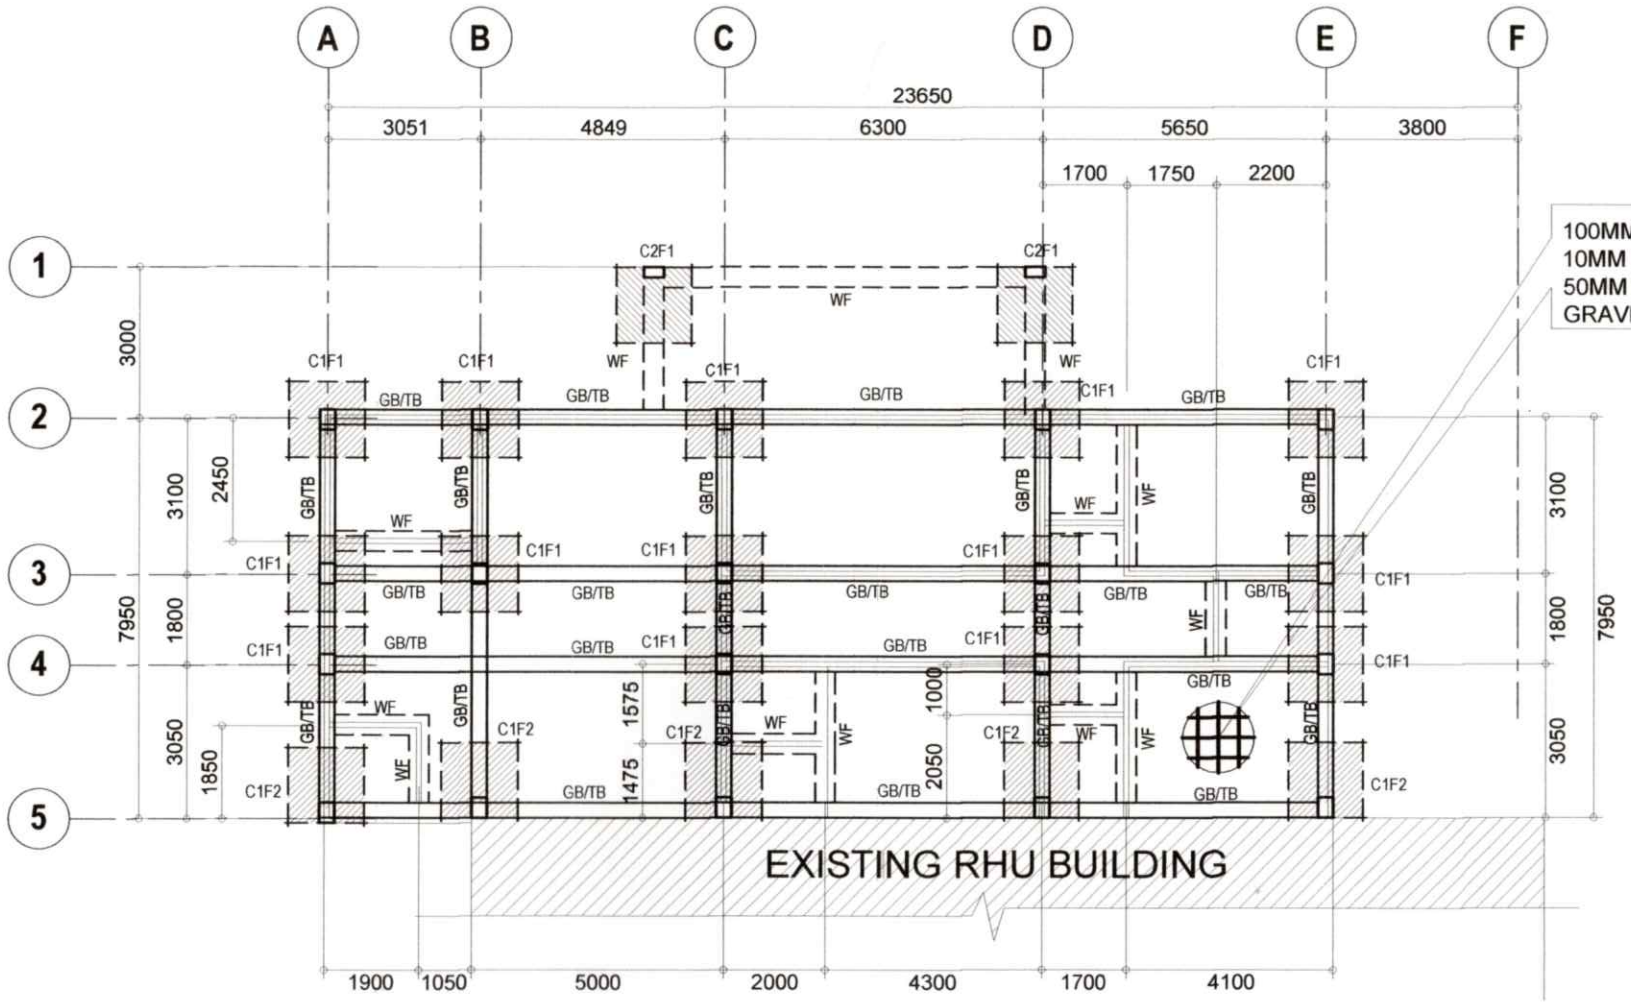

100MM THK. R.C. SLAB ON FILL W/
10MM Ø BARS @ 0.40m. O.C.B.W. ON
50MM THK. WELL COMPACTED
GRAVEFILL

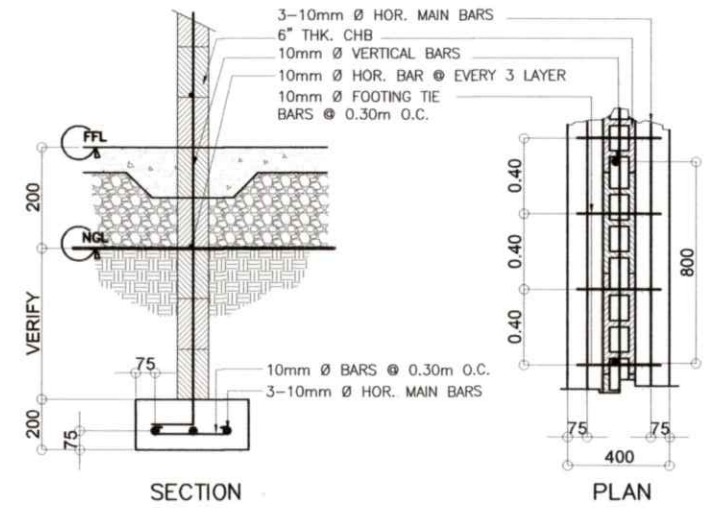

SECTION PLAN

FOUNDATION PLAN

SCALE 1 : 150 MTS

NOTE: @ A - 4 to E - 4 CANTILIVER FOOTING

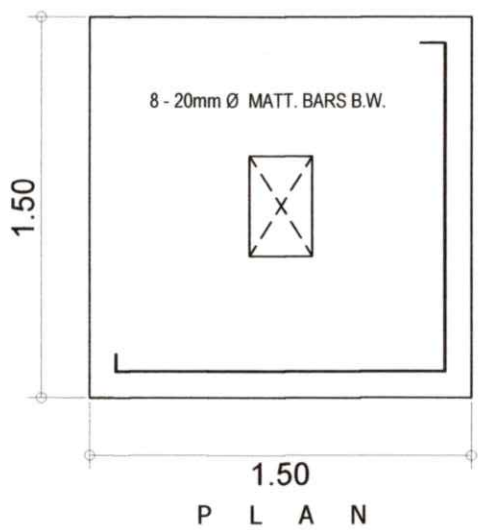

P L A N

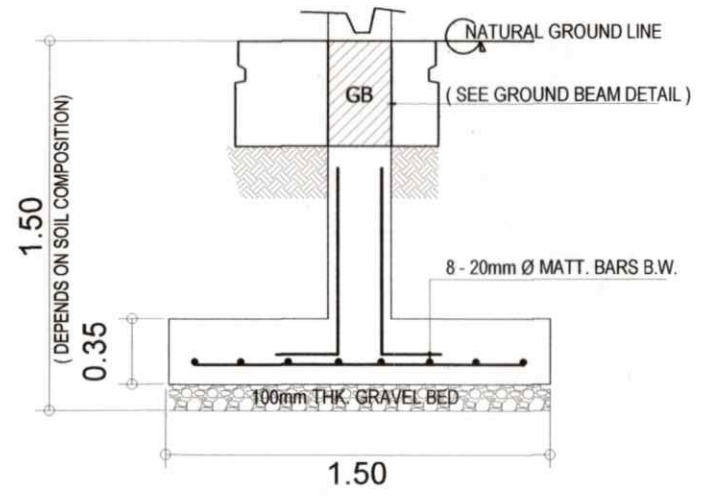

SECTION

FOOTING DETAIL

SCALE: 1:30 METER

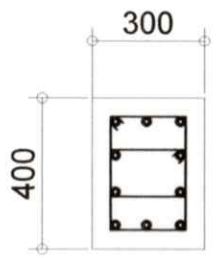

C1

REBARS: 10 - 20mm Ø VERT. BARS

TIES: 10mm Ø DOUBLE TIES
SPACED 6 @ 0.05, 6 @ 0.10
REST @ 0.20m. O.C.

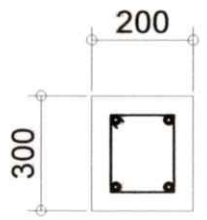

C2

REBARS: 4 - 16mm Ø VERT. BARS

TIES: 10mm Ø TIES
SPACED 6 @ 0.05, 6 @ 0.10
REST @ 0.20m. O.C.

COLUMN DETAIL

SCALE: 1:20 METER

WALL FOOTING DETAIL

SCALE: 1:30 METER

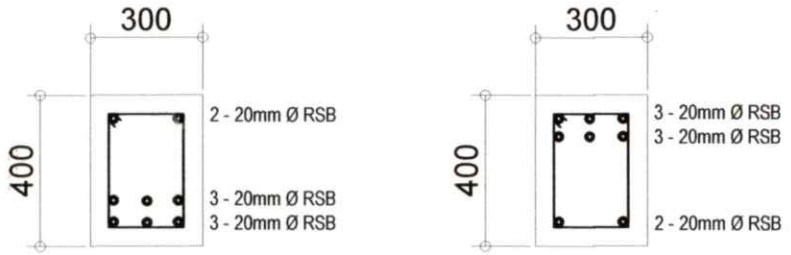

@ SUPPORT **@ MID SPAN**

10mm Ø stirrups 6 spaced @ 50mm, 8 spaced @
100mm and rest @ 200mm o.c.

GROUND BEAM / TIE BEAM DETAIL

SCALE: 1:20 METER

PROJECT TITLE:	SEC. 33 R.A. 9266	PREPARED BY:	CHECKED BY:	APPROVED BY:	SHEET CONTENTS	SHEET NO.
EXTENSION OF RURAL HEALTH UNIT	DRAWINGS &SPECIFICATIONS DULY SIGNED & SEALED OR STAMPED , AS AN INSTRUMENTS OF SERVICE, ARE THE PROPERTY & DOCUMENTS OF THE ARCHITECT , WHETHER THE OBJECT FOR WHICH THEY ARE MADE IS EXECUTED OR NOT. IT SHALL BE UNLAWFUL FOR ANY PERSON , WITHOUT THE WRITTEN CONSENT OF THE ARCHITECT OR AUTHOR OF SAID DOCUMENTS TO DUPLICATE OR TO MAKE COPIES OF SAID DOCUMENTS FOR USE IN THE REPETITION OF AND FOR OTHER PROJECTS OF BUILDINGS, WHETHER EXECUTED PARTLY OR IN WHOLE.	JOSE JOEL S. PARIS, JR.	RIC ARMANDO T. VALENZUELA	HON. ELIZALDE G. PUEYO	AS SHOWN	S-1
LOCATION: CABATUAN, ILOILO		BUILDING INSPECTOR	MUNICIPAL ENGINEER	MUNICIPAL MAYOR		CADD by : JOHN ROVEL CORTEZ Checked by : DATE :